LAND CORNER RECORD

PUBLIC WORKS
LEE COUNTY, FLORIDA
Address – 1500 Monroe St., Ft. Myers, Fla. 33901 Phone : (239) 479–8900

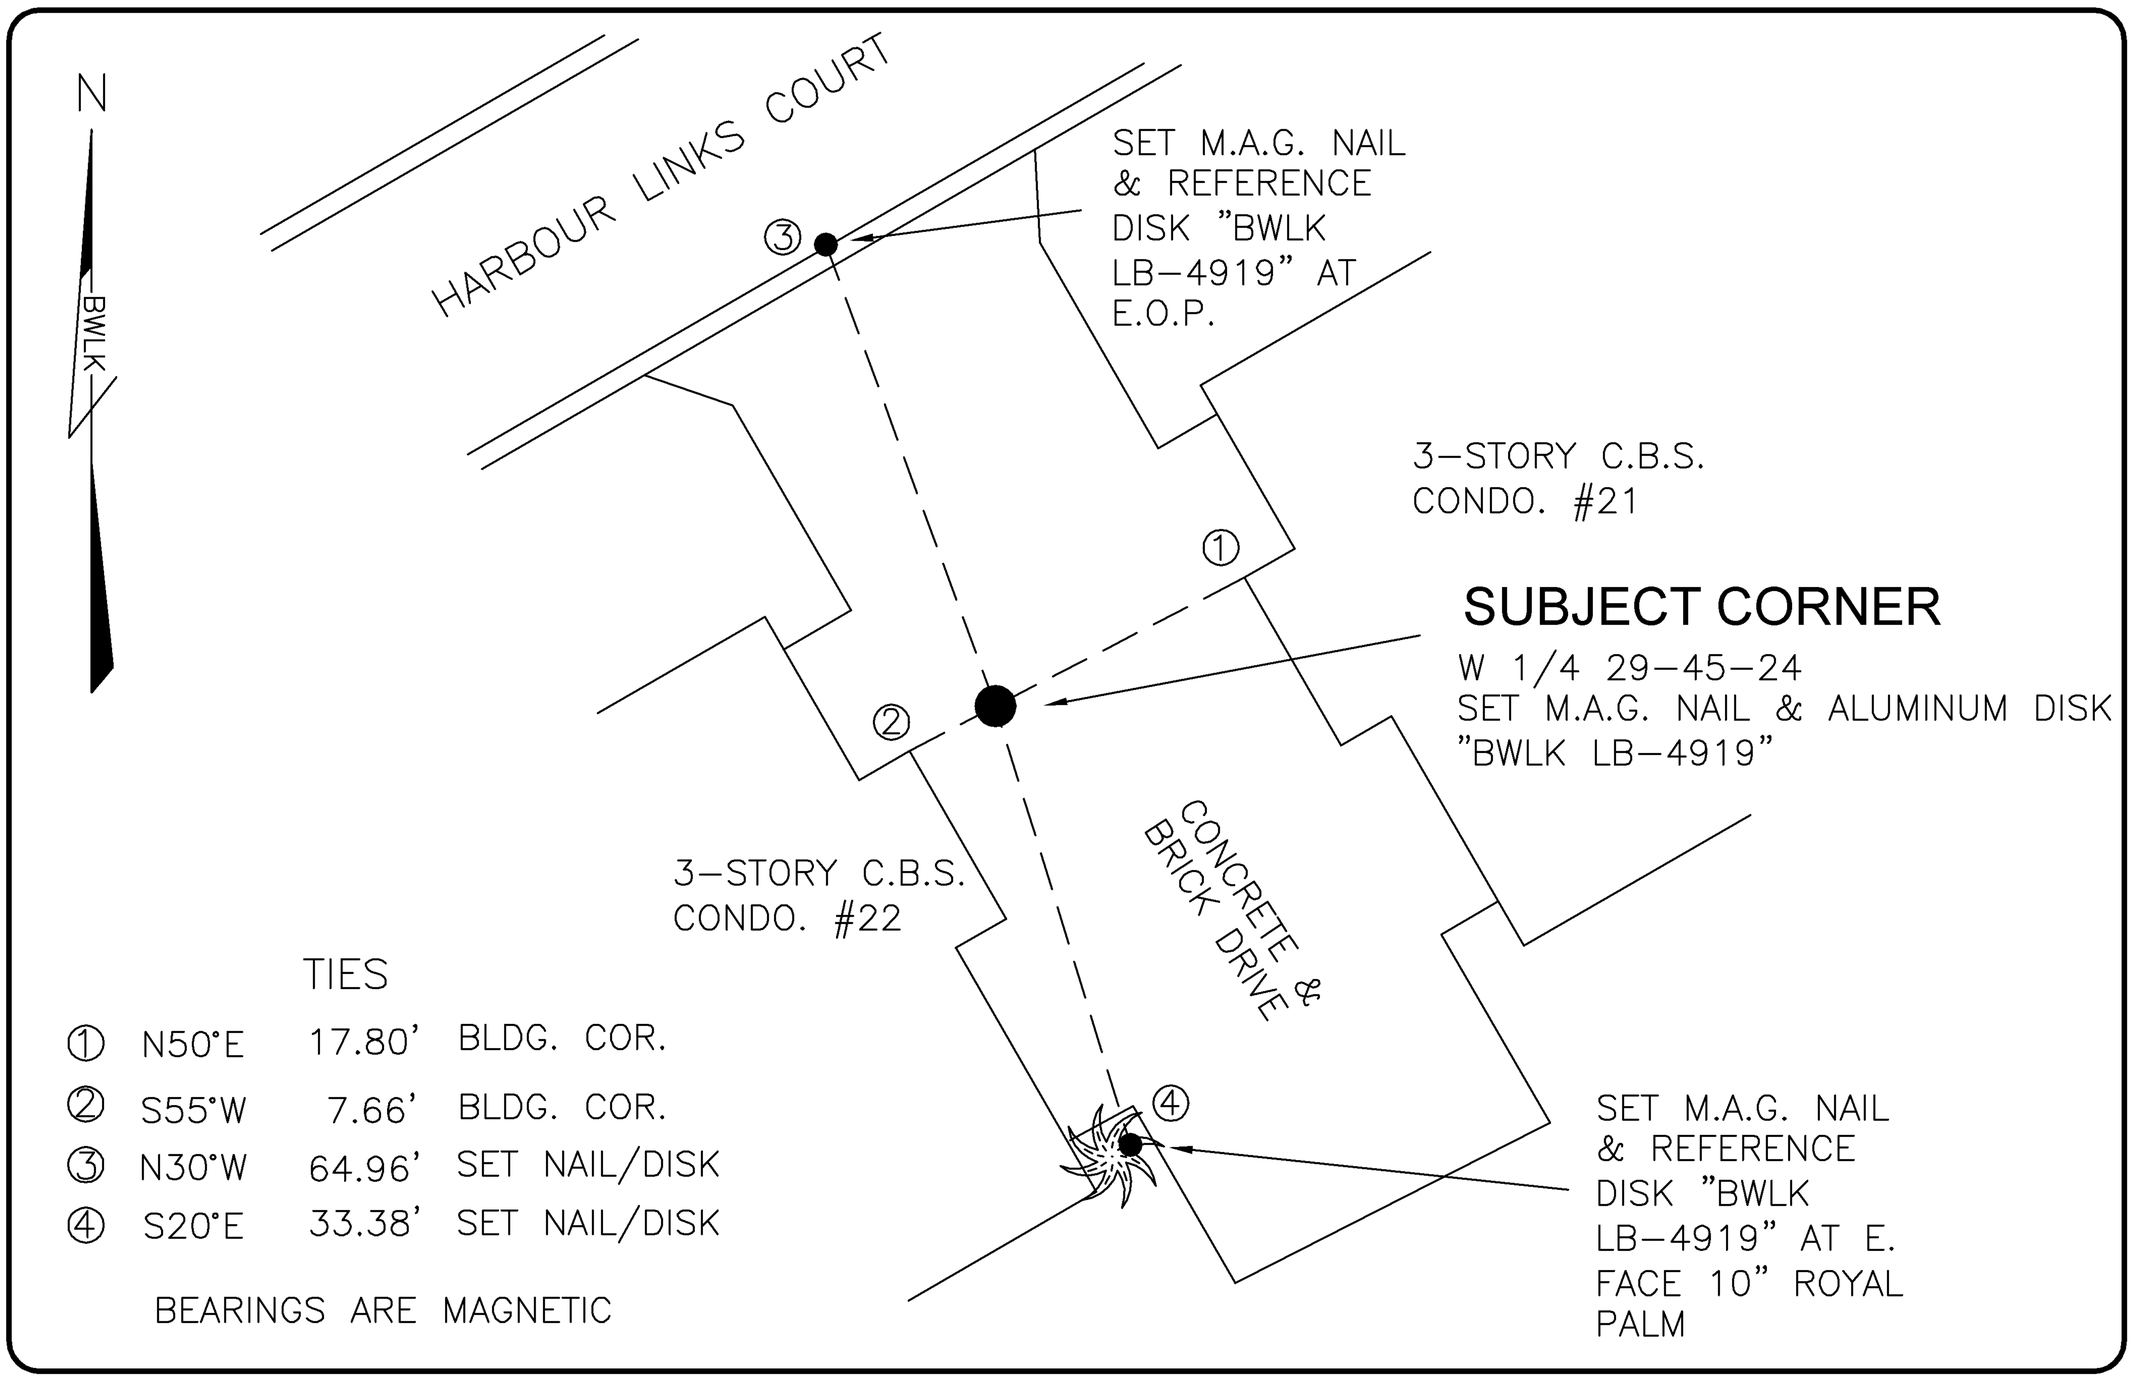

TIES

①	N50°E	17.80'	BLDG. COR.
②	S55°W	7.66'	BLDG. COR.
③	N30°W	64.96'	SET NAIL/DISK
④	S20°E	33.38'	SET NAIL/DISK

BEARINGS ARE MAGNETIC

COMMENTS:
CORNER RE-ESTABLISHED BY UTILIZING DENI AND ASSOCIATES SURVEY INFORMATION FOR RIVERS EDGE WHICH SHOWS SUBJECT 1/4 CORNER PRIOR TO CONSTRUCTION.

CORNER DESCRIPTION

W 1/4 Corner
Section 29
Township 45
Range 24

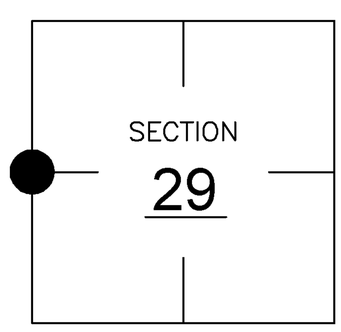

HORIZONTAL POSITION INFORMATION

Florida West Zone, NAD 1983(1990 Adjustment)

Northing(ft) 798,672.06 Easting(ft) 677,095.04

Latitude 26°31'51.34524" Longitude 81°56'09.56756"

Scale Factor 0.99994

EXISTING CERTIFIED CORNER RECORDS

Document No.	Date
43672	11-30-88
(INCORRECT CORNER)	

The above documents are based on FDEP Bureau of Surveying and Mapping Record Information.

I hereby certify the monument and accessories shown above were field located on 8-02-04.

SCOTT C. WHITAKER
Professional Surveyor and Mapper
Florida Certificate No. 4324
Date Signed 8-02-04

BEAN, WHITAKER, LUTZ & KAREH, INC. (LB 4919)
13041 McGregor Boulevard
Fort Myers, Florida 33919–5910
Phone: (239) 481–1331

POINT NO. 6191

BLM REFERENCE NO. T45SR24E200240