LAND CORNER RECORD

PUBLIC WORKS
LEE COUNTY, FLORIDA
Address – 1500 Monroe St., Ft. Myers, Fla. 33901 Phone : (239) 479–8900

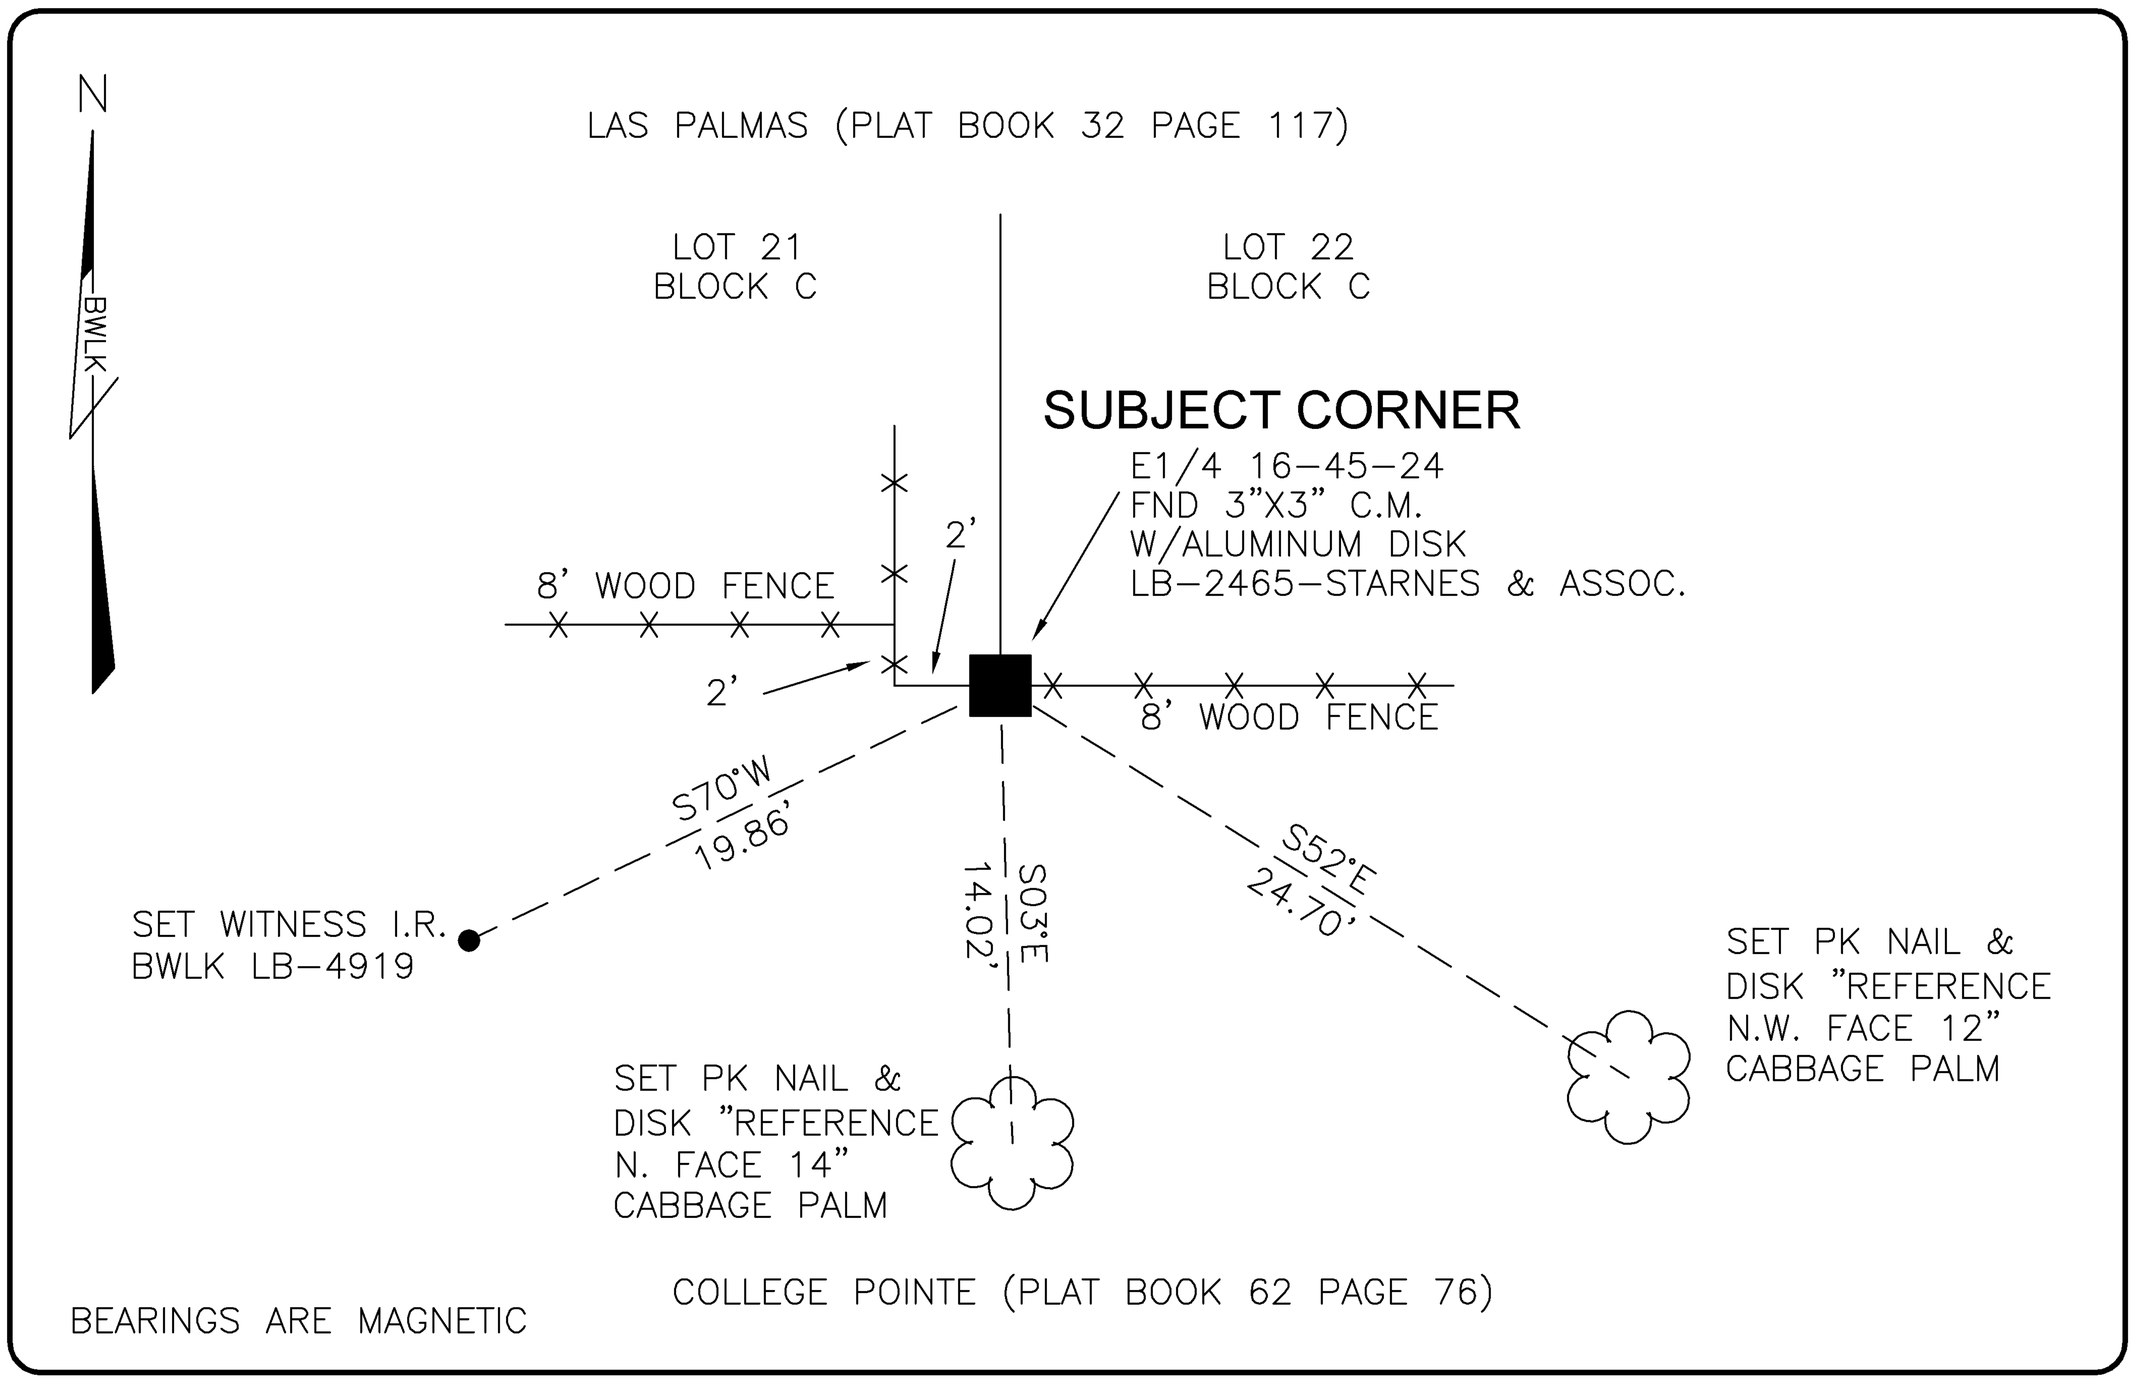

COMMENTS:

FOUND MONUMENT TO BE THE SAME AS NOTED ON THE RECORD PLAT OF COLLEGE POINTE.

CORNER DESCRIPTION

E1/4 Corner
Section 16
Township 45
Range 24

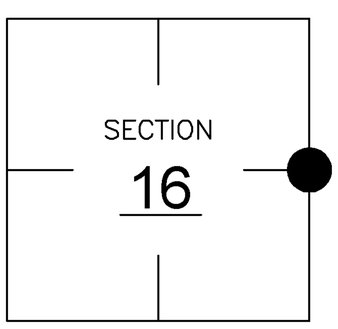

HORIZONTAL POSITION INFORMATION

Florida West Zone, NAD 1983(1990 Adjustment)

Northing(ft) 809384.81 Easting(ft) 687609.59

Latitude 26°33'37.38096" Longitude 81°54'13.70842"

Scale Factor 0.99994

EXISTING CERTIFIED CORNER RECORDS

Document No.	Date
34263	12-18-89

The above documents are based on FDEP Bureau of Surveying and Mapping Record Information.

I hereby certify the monument and accessories shown above were field located on 6-04-04.

SCOTT C. WHITAKER
Professional Surveyor and Mapper
Florida Certificate No. 4324
Date Signed 6-22-04

BEAN, WHITAKER, LUTZ & KAREH, INC. (LB 4919)
13041 McGregor Boulevard
Fort Myers, Florida 33919–5910
Phone: (239) 481–1331

POINT NO. 6143

BLM REFERENCE NO. T45SR24E400440