LAND CORNER RECORD

PUBLIC WORKS
LEE COUNTY, FLORIDA
Address – 1500 Monroe St., Ft. Myers, Fla. 33901 Phone : (239) 479–8900

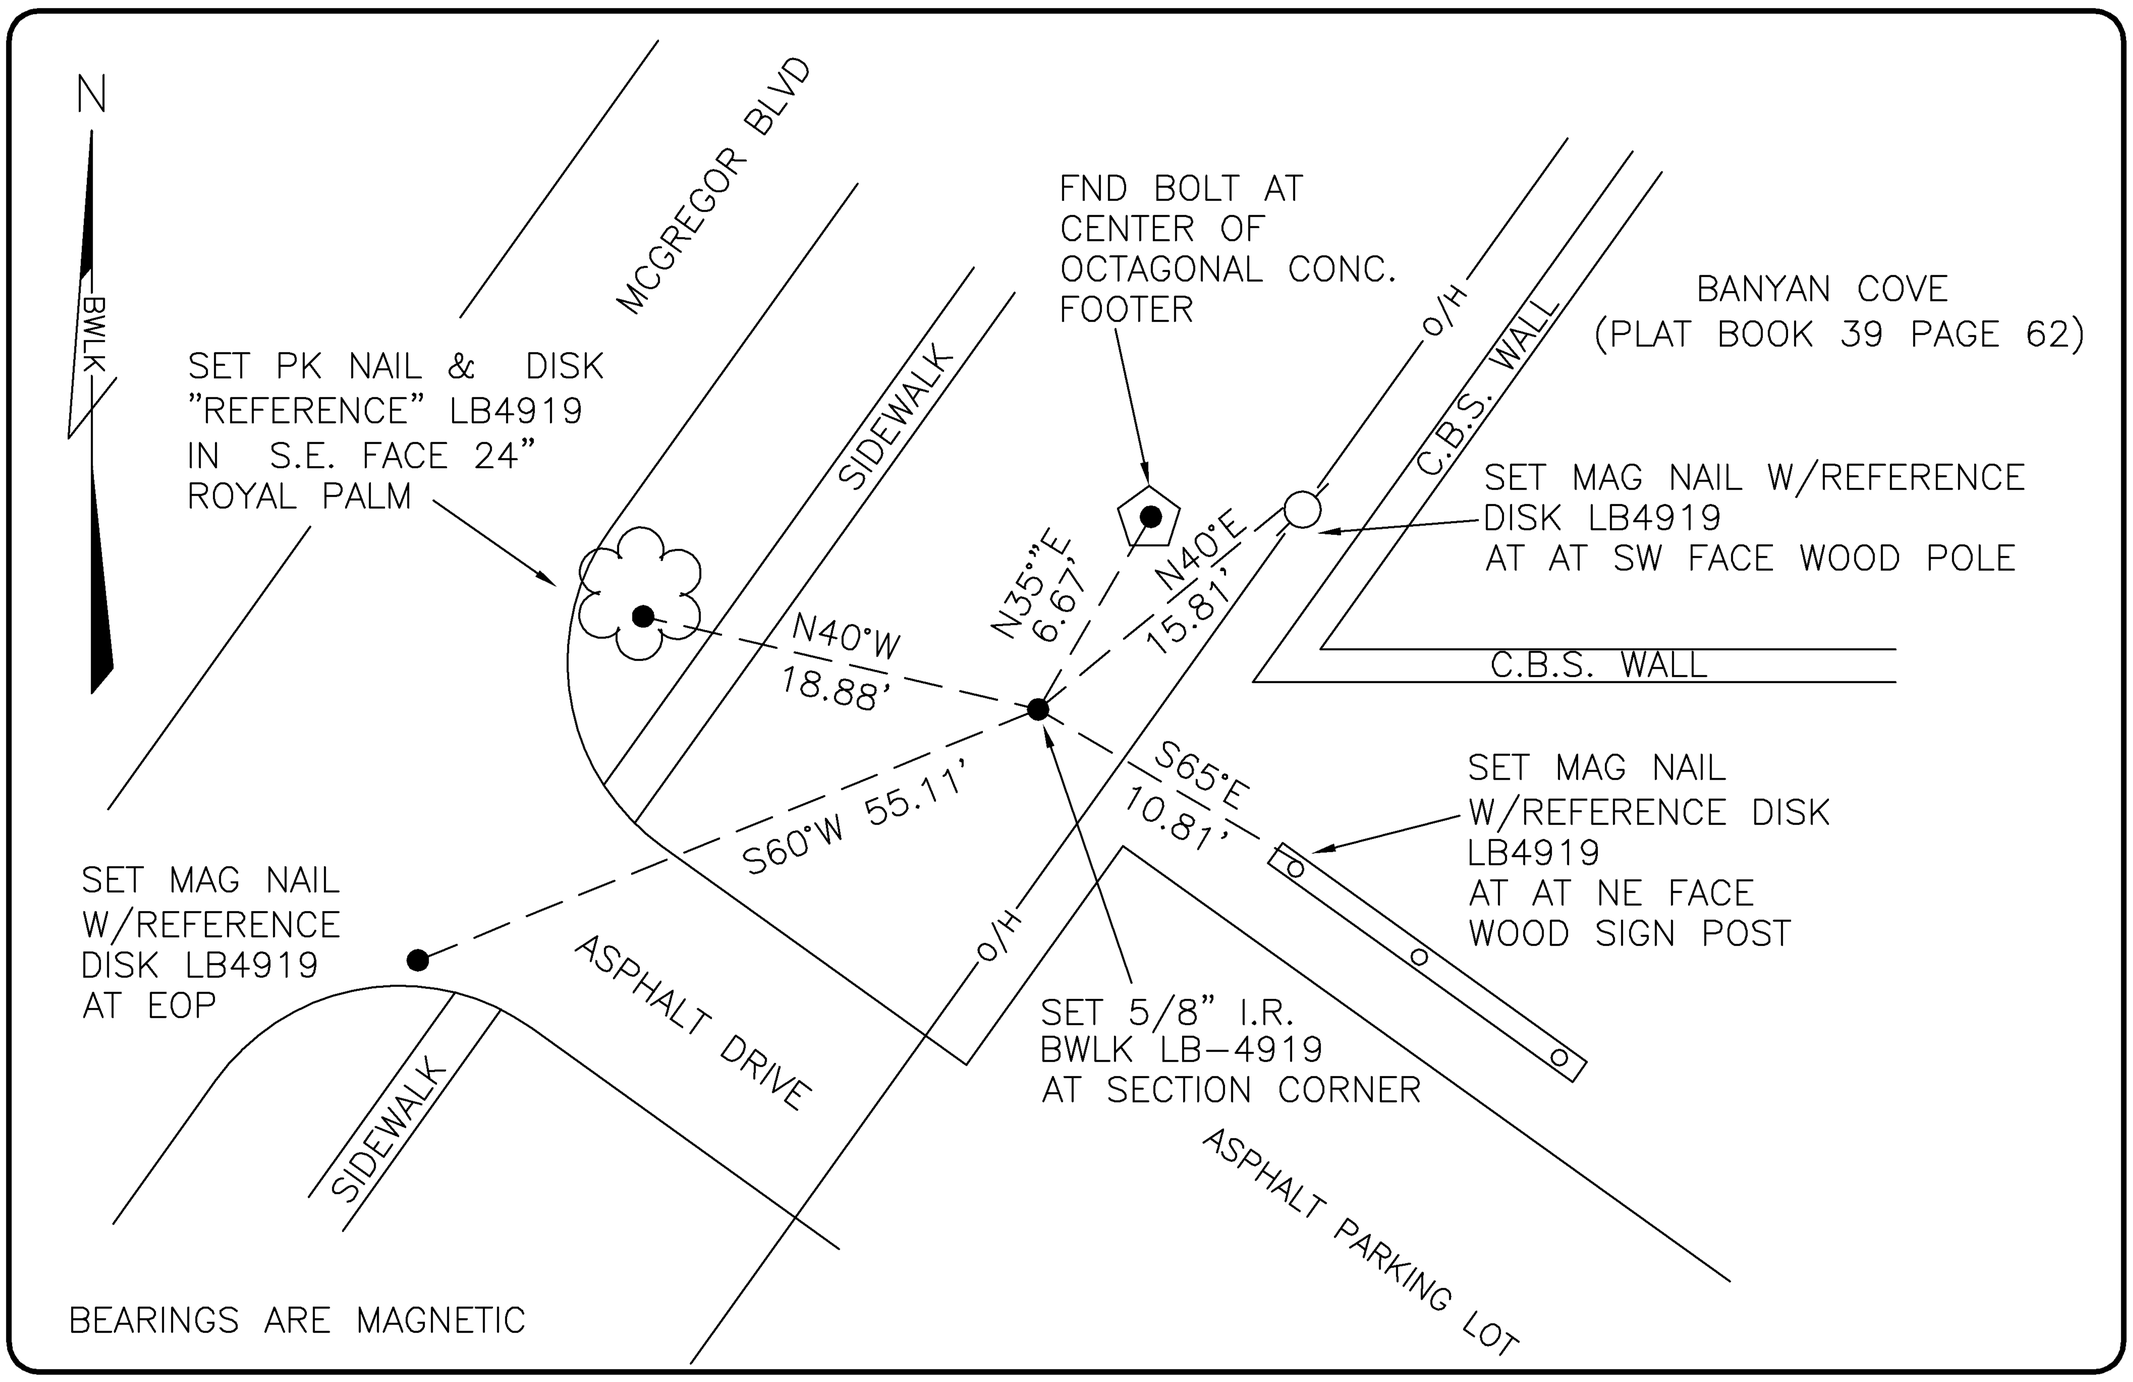

COMMENTS:

CORNER RE-ESTABLISHED BY PROTRACTION OF THE NORTHWEST QUARTER OF SECTION 15 HOLDING THE NORTH 1/4 CORNER AND WEST QUARTER CORNER AND UTILIZING PLAT DIMENSIONS OF WHISKEY CREEK TERRACE-UNIT 1 (PLAT BOOK 10 PAGE 50).

CORNER DESCRIPTION

NW Corner
Section 15
Township 45
Range 24

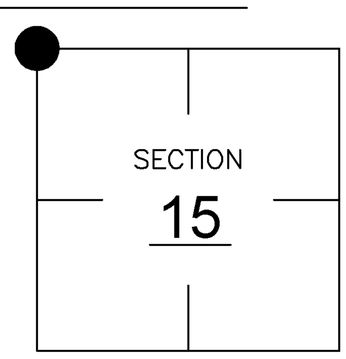

HORIZONTAL POSITION INFORMATION

Florida West Zone, NAD 1983(1990 Adjustment)

Northing(ft) 812035.94 Easting(ft) 687565.58

Latitude 26°34'03.63841" Longitude 81°54'14.17125"

Scale Factor 0.99994

EXISTING CERTIFIED CORNER RECORDS

Document No.	Date
NONE	

The above documents are based on FDEP Bureau of Surveying and Mapping Record Information.

I hereby certify the monument and accessories shown above were field located on 6-24-04.

SCOTT C. WHITAKER
Professional Surveyor and Mapper
Florida Certificate No. 4324
Date Signed 6-24-04

BEAN, WHITAKER, LUTZ & KAREH, INC. (LB 4919)
13041 McGregor Boulevard
Fort Myers, Florida 33919–5910
Phone: (239) 481–1331

POINT NO. 6175

BLM REFERENCE NO. T45SR24E400500