LAND CORNER RECORD

PUBLIC WORKS
LEE COUNTY, FLORIDA
Address – 1500 Monroe St., Ft. Myers, Fla. 33901 Phone : (239) 479–8900

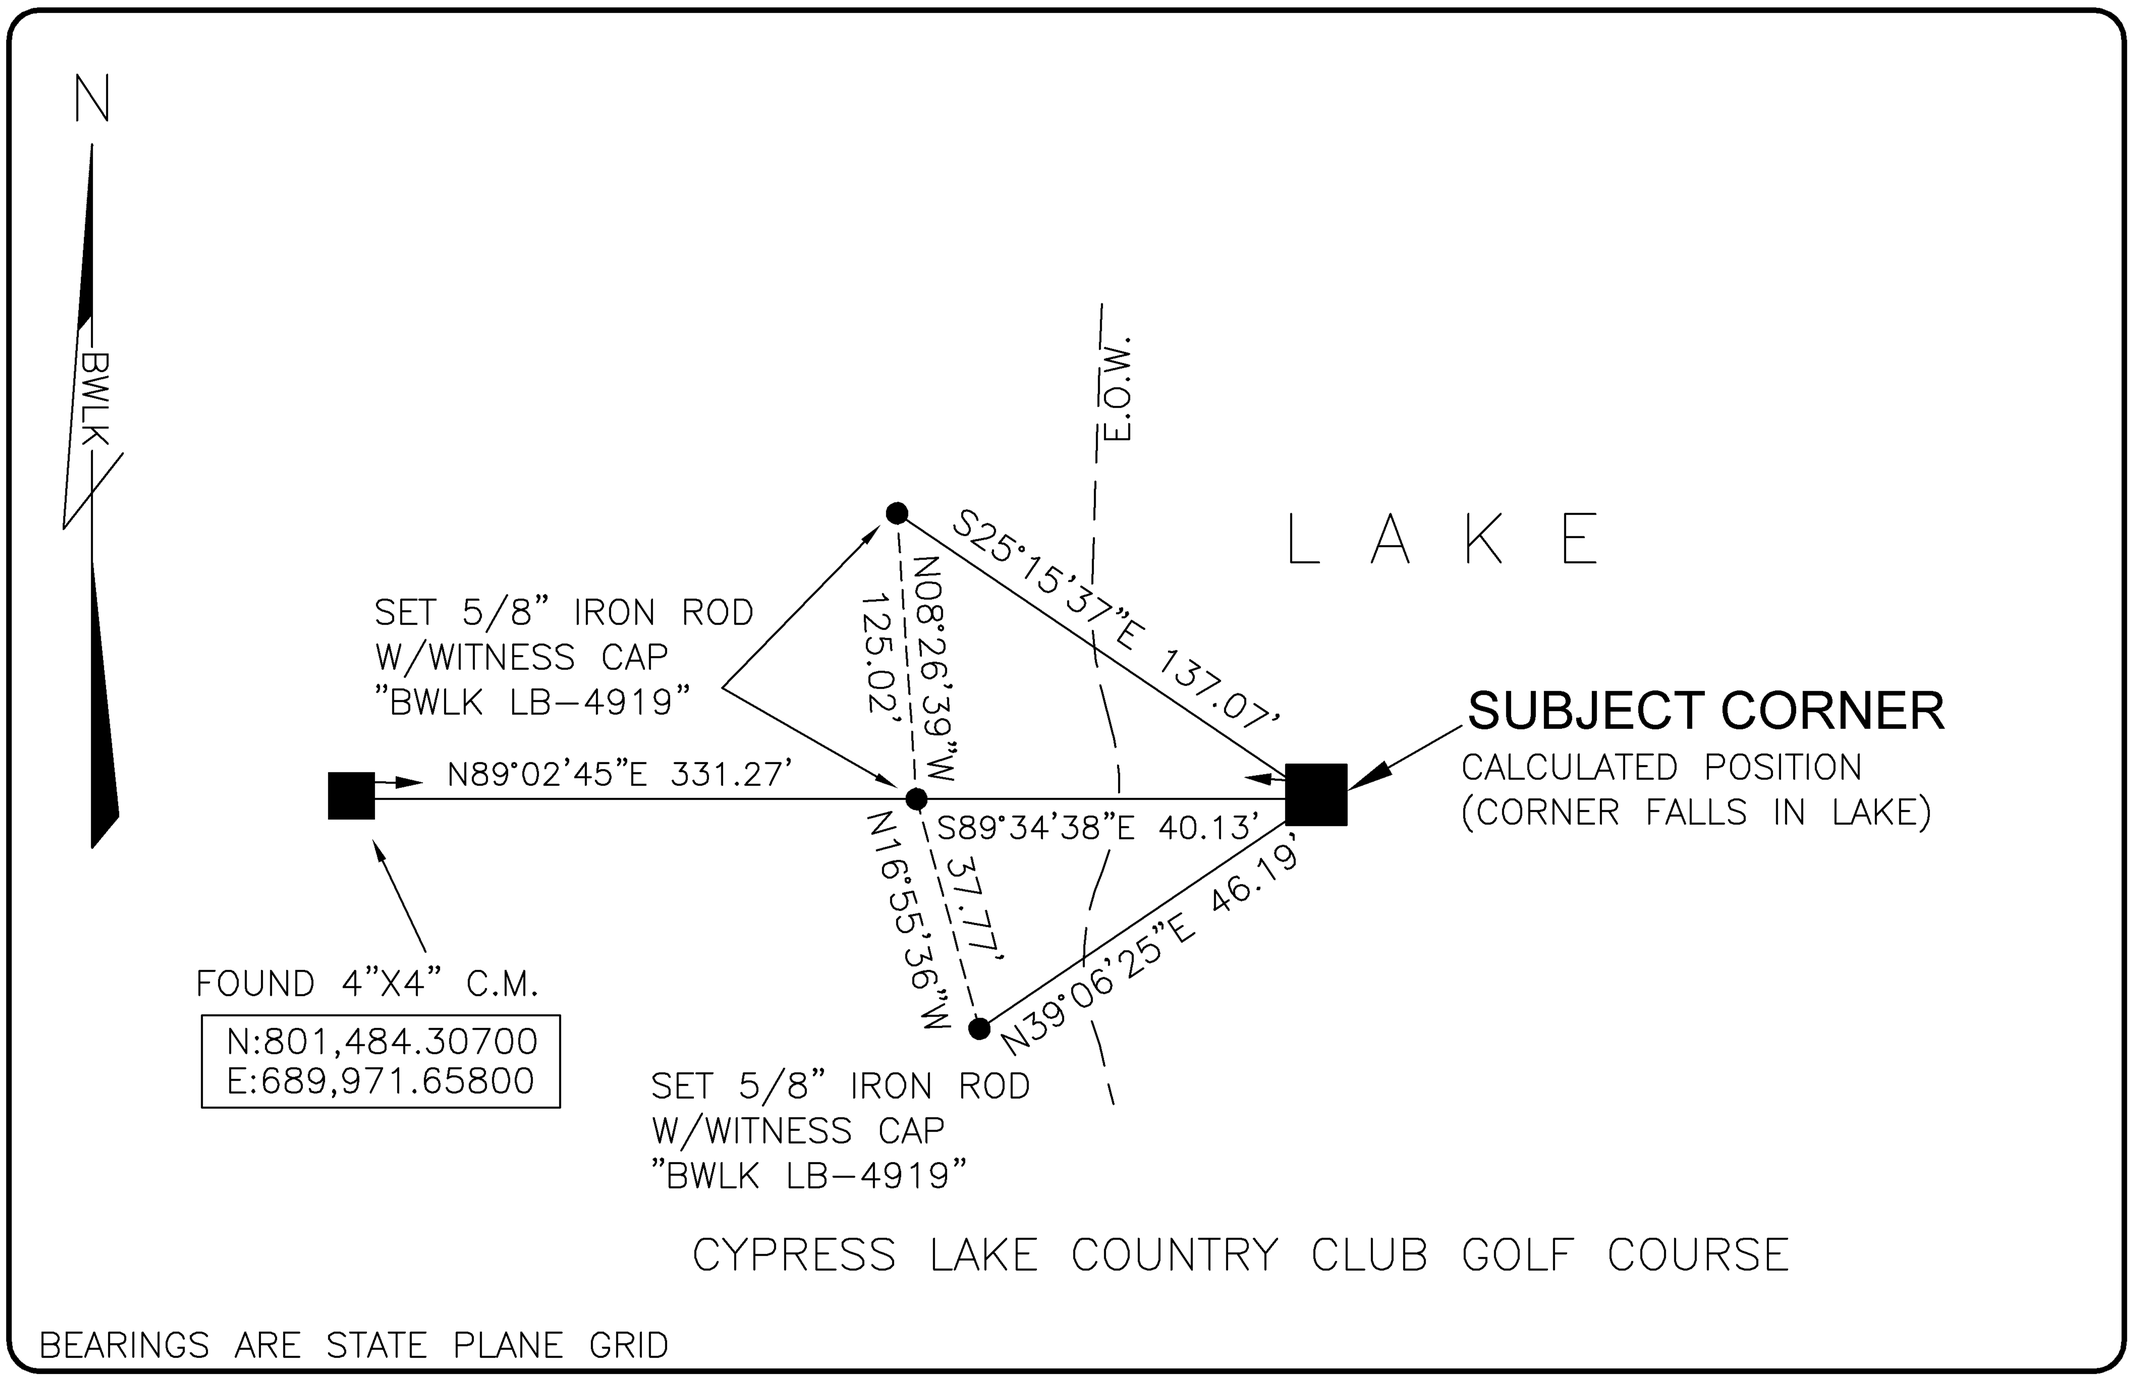

COMMENTS:
1/4 SECTION CORNER WAS RE-ESTABLISHED BY HOLDING EXISTING MONUMENTS TO THE WEST COMBINED WITH RECORD DEED DIMENSIONS AND AN OLD SURVEY BY WILLIAM THOMPSON DATED 1959.

CORNER DESCRIPTION

N1/4 Corner
Section 27
Township 45
Range 24

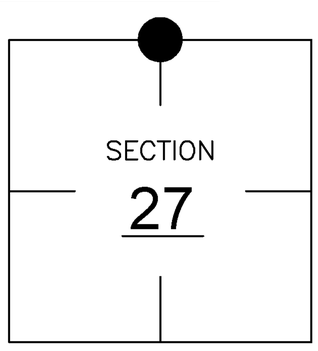

HORIZONTAL POSITION INFORMATION

Florida West Zone, NAD 1983(1990 Adjustment)

Northing(ft) 801,489.82 Easting(ft) 690,302.88

Latitude 26°32'19.16694" Longitude 81°53'44.11713"

Scale Factor 0.99994

EXISTING CERTIFIED CORNER RECORDS

Document No.	Date
NONE	

The above documents are based on FDEP Bureau of Surveying and Mapping Record Information.

I hereby certify the monument and accessories shown above were field located on 6-07-04.

SCOTT C. WHITAKER
Professional Surveyor and Mapper
Florida Certificate No. 4324
Date Signed 6-25-04

BEAN, WHITAKER, LUTZ & KAREH, INC. (LB 4919)
13041 McGregor Boulevard
Fort Myers, Florida 33919–5910
Phone: (239) 481–1331

POINT NO. 6100

BLM REFERENCE NO. T45SR24E440300