# LAND CORNER RECORD

PUBLIC WORKS
LEE COUNTY, FLORIDA
Address – 1500 Monroe St., Ft. Myers, Fla. 33901 Phone : (239) 479–8900




COMMENTS:
CORNER DESTROYED BY DITCH MAINTENANCE.
RE-ESTABLISHED CORNER BY SUBDIVISION TIES (PINELAKE PLAT BOOK 30, PAGE 40) AND EXISTING MONUMENTATION.
CORNER IS IN HARMONY WITH HISTORICAL RECORDS.

## CORNER DESCRIPTION

N1/4 Corner
Section 13
Township 45
Range 24

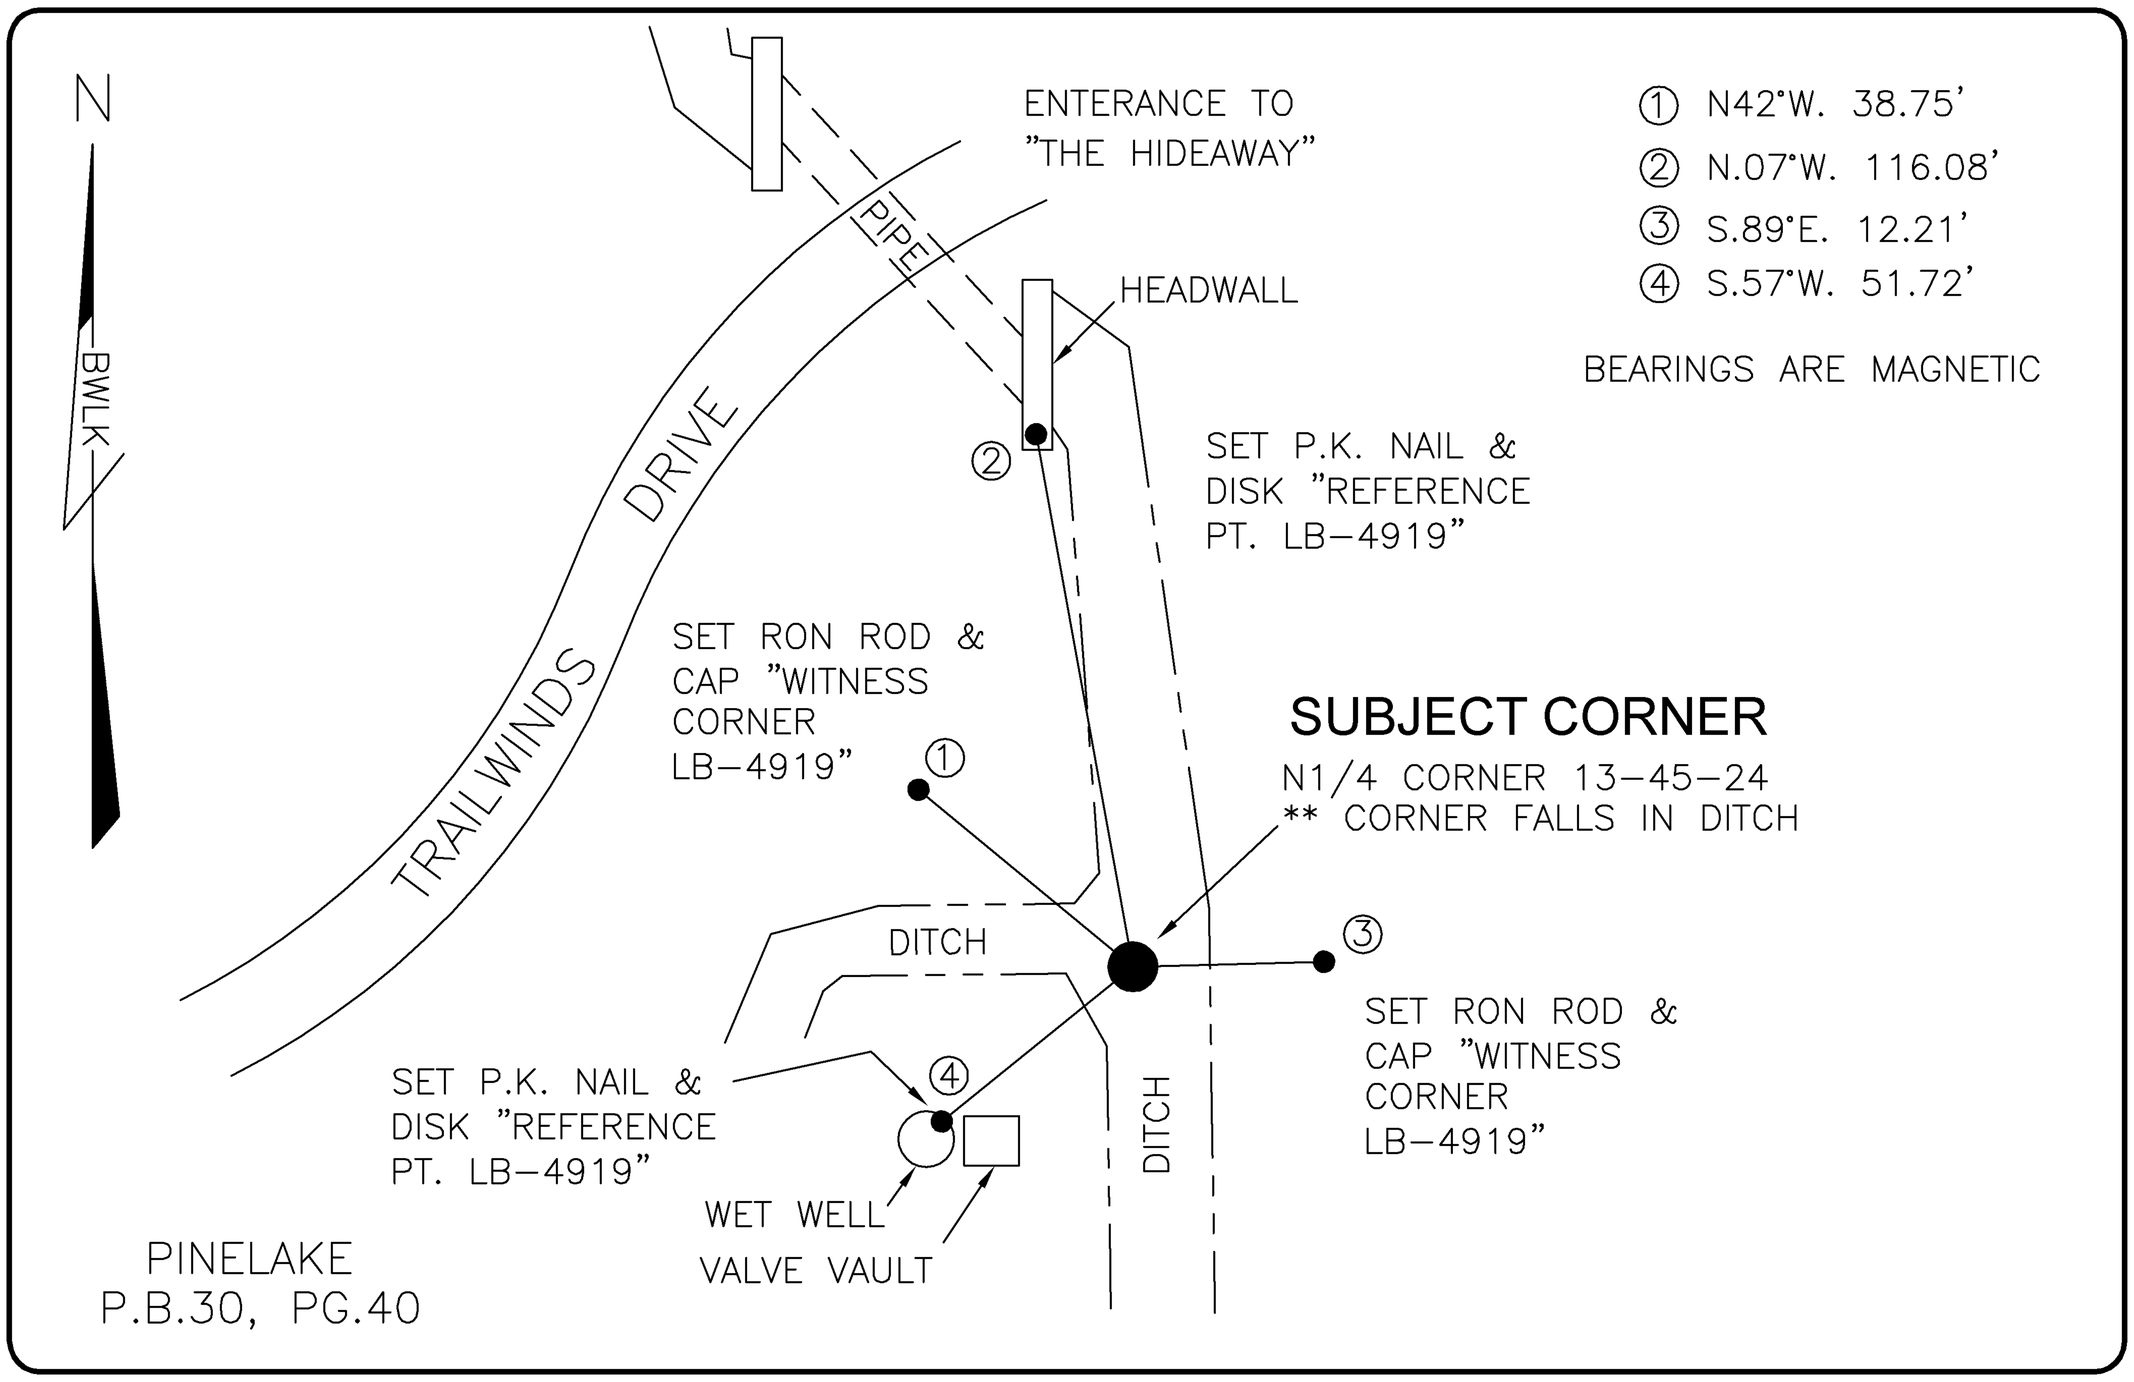


## HORIZONTAL POSITION INFORMATION

Florida West Zone, NAD 1983(1990 Adjustment)

Northing(ft) 812213.53 Easting(ft) 700849.87

Latitude 26°34'05.27779" Longitude 81°51'47.85580"

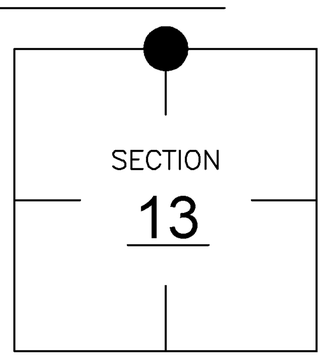Scale Factor 0.99994

## EXISTING CERTIFIED CORNER RECORDS

| Document No. | Date |
|---|---|
| NONE | NONE |
| | |
| | |
| | |
| | |

The above documents are based on FDEP Bureau of Surveying and Mapping Record Information.

I hereby certify the monument and accessories shown above were field located on 3-24-04.

SCOTT C. WHITAKER
Professional Surveyor and Mapper
Florida Certificate No. 4324
Date Signed 5-07-04

BEAN, WHITAKER, LUTZ & KAREH, INC. (LB 4919)
13041 McGregor Boulevard
Fort Myers, Florida 33919–5910
Phone: (239) 481–1331

POINT NO. 6194

BLM REFERENCE NO. T45SR24E640500